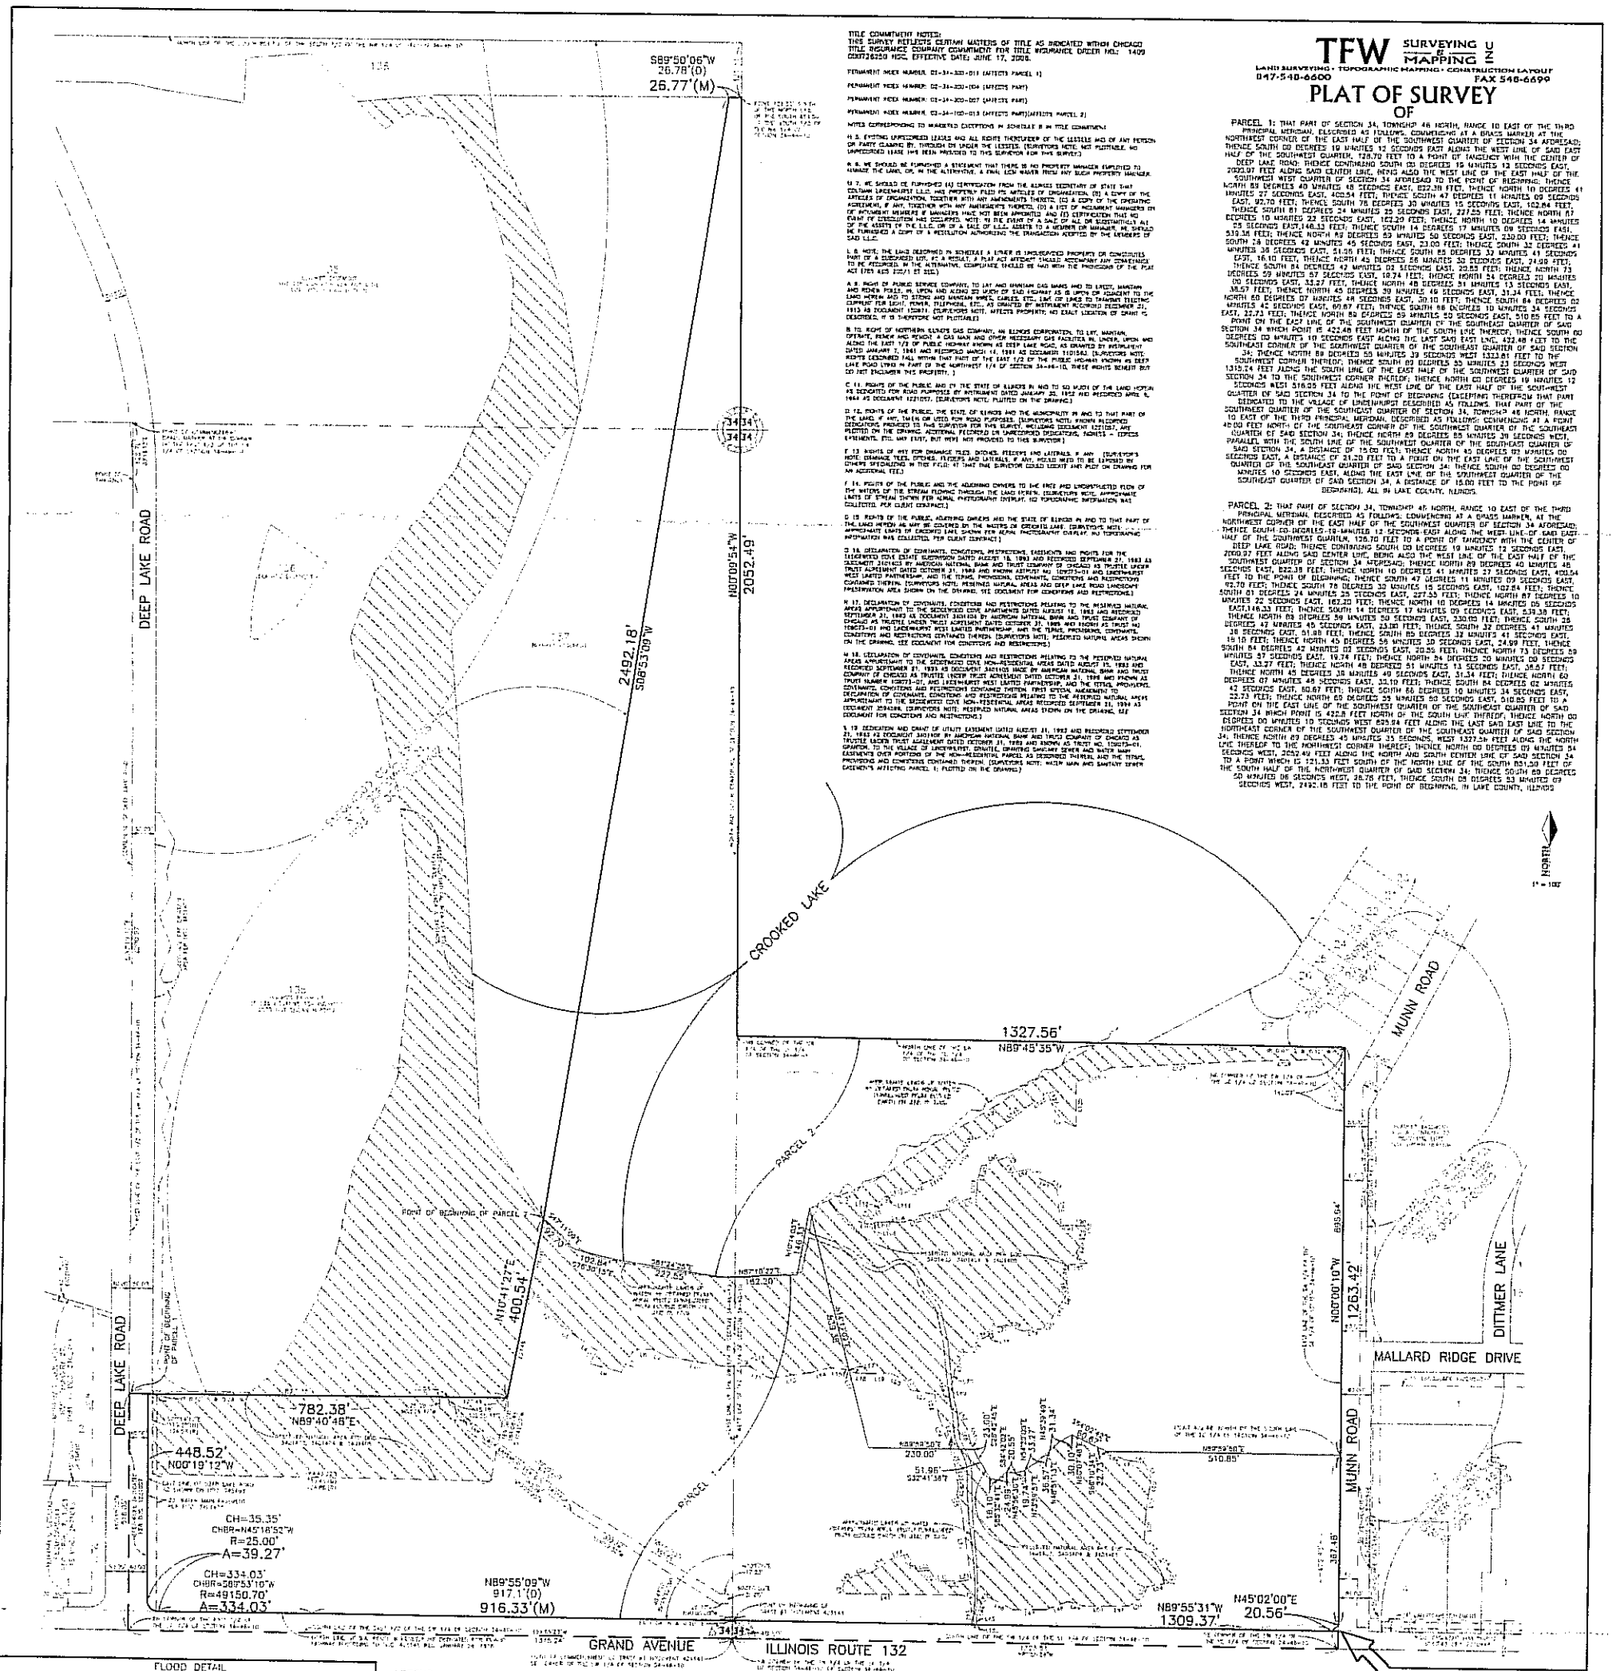

TITLE COMMITMENT NOTES:
THIS SURVEY REFLECTS CERTAIN MATTERS OF TITLE AS INDICATED WITHIN CHICAGO TITLE INSURANCE COMPANY COMMITMENT FOR TITLE INSURANCE ORDER NO.: 1409 00072625D HOC, EFFECTIVE DATE: JUNE 17, 2008.

PERMANENT INDEX NUMBER: 02-34-300-011 (AFFECTS PARCEL 1)

PERMANENT INDEX NUMBER: 02-34-300-004 (AFFECTS PART)

PERMANENT INDEX NUMBER: 02-34-300-007 (AFFECTS PART)

PERMANENT INDEX NUMBER: 02-34-100-015 (AFFECTS PARTIALLY AFFECTS PARCEL 2)

NOTES CORRESPONDING TO MARKED EXCEPTIONS IN SCHEDULE B IN TITLE COMMITMENT

H.3. EXISTING UNRECORDED LEASES AND ALL RIGHTS THEREUNDER OF THE LESSEES AND OF ANY PERSON OR PARTY CLAIMING BY, THROUGH OR UNDER THE LESSEES. (SURVEYORS NOTE: NOT PLOTTABLE. NO UNRECORDED LEASE HAS BEEN PROVIDED TO THIS SURVEYOR FOR SURVEY.)

H.4. WE SHOULD BE FURNISHED A STATEMENT THAT THERE IS NO PROPERTY MANAGER EMPLOYED TO MANAGE THE LAND, OR, IN THE ALTERNATIVE, A FULL LIEN WAIVER FROM ANY SUCH PROPERTY MANAGER.

H.5. WE SHOULD BE FURNISHED (A) CERTIFICATION FROM THE ILLINOIS SECRETARY OF STATE THAT CONTAINS LIKEWISE LLC HAS PROPERLY FILED ITS ARTICLES OF ORGANIZATION, (B) A COPY OF THE ARTICLES OF ORGANIZATION, TOGETHER WITH ANY AMENDMENTS THERETO, (C) A COPY OF THE OPERATING AGREEMENT, IF ANY, TOGETHER WITH ANY AMENDMENTS THERETO, (D) A LIST OF INCUMBENT MANAGERS OR MEMBERS, WHICHEVER APPLIES, WHICH MUST HAVE BEEN PROVIDED AND (E) CERTIFICATION THAT NO EVENT OF DISSOLUTION HAS OCCURRED WITH RESPECT TO THE ENTITY, A SALE OF ALL OR SUBSTANTIALLY ALL OF THE ASSETS OF THE LLC, OR ON A SALE OF THE ENTITY'S MEMBERS OR MANAGERS. WE SHOULD BE FURNISHED A COPY OF A RESOLUTION AUTHORIZING THE TRANSACTION ADOPTED BY THE MEMBERS OF SAID LLC.

H.6. NOTE: THE LAND DESCRIBED IN SCHEDULE A IS UNDER OR UNSURVEYED PROPERTY OR CONTAINS TO BE A DEDICATED ROAD, IT IS A RESULT, A PLAT ACT AFFIDAVIT (UNLESS NECESSARY ANY OTHERWISE TO BE ACCEPTABLE FOR ALTA/ACSM COMPLIANCE SHOULD BE MADE WITH THE PROVISION OF THE PLAT ACT (765 ILCS 205/1.01 ET SEQ.)

H.8. RIGHT OF PUBLIC SERVICE COMPANY TO LAY AND MAINTAIN GAS MAINS AND TO ERECT, MAINTAIN AND REMOVE POLES, ON, UPON AND ALONG ALL OF THE RIGHT OF WAY OF SAID HIGHWAY AS IS UPON OR ADJACENT TO THE LAND HEREIN AND TO STRING AND MAINTAIN WIRES, CABLES, ETC., LINE OF LINES TO TRANSMIT ELECTRIC CURRENT FOR LIGHT, POWER, TELEPHONE, ETC. AS GRANTED BY INSTRUMENT RECORDED DECEMBER 12, 1913 AS DOCUMENT 150831. (SURVEYORS NOTE: AFFECTS PROPERTY; NO EXACT LOCATION OF GRANT IS DESCRIBED, IT IS THEREFORE NOT PLOTTABLE)

B.10. RIGHT OF NORTHERN ILLINOIS GAS COMPANY, AN ILLINOIS CORPORATION, TO LAY, MAINTAIN, OPERATE, REPAIR AND REMOVE A GAS MAIN AND OTHER NECESSARY GAS FACILITIES ON, UNDER, UPON AND ALONG THE EAST 1/2 OF PUBLIC HIGHWAY KNOWN AS DEEP LAKE ROAD, AS GRANTED BY INSTRUMENT DATED JANUARY 7, 1941 AND RECORDED MARCH 7, 1941 AS DOCUMENT 1031343. (SURVEYORS NOTE: RIGHTS DESCRIBED FALL WITHIN THAT PART OF THE EAST 1/2 OF THE PUBLIC HIGHWAY KNOWN AS DEEP LAKE ROAD LYING IN PART OF THE NORTHWEST 1/4 OF SECTION 34-44-10. THESE RIGHTS BENEFIT BUT DO NOT ENCUMBER THIS PROPERTY.)

C.11. RIGHTS OF THE PUBLIC AND THE STATE OF ILLINOIS IN AND TO THAT PART OF THE LAND HEREIN AS DEDICATED FOR ROAD PURPOSES BY INSTRUMENT DATED JANUARY 24 TO THE PUBLIC FOR ROAD USE FROM 1940 IN PART OF THE NORTHWEST 1/4 OF SECTION 34-44-10. (THESE RIGHTS BENEFIT BUT DO NOT ENCUMBER THIS PROPERTY.)

D.12. RIGHTS OF THE PUBLIC, THE STATE OF ILLINOIS AND THE MUNICIPALITY IN AND TO THAT PART OF THE LAND, IF ANY, TAKEN OR USED FOR ROAD PURPOSES. (SURVEYORS NOTE: SHOWN RECORDED DEDICATIONS PROVIDED TO THE SURVEYOR FOR THIS SURVEY INCLUDE DOCUMENT 1031343, AND PLOTTED ON THE DRAWING. ADDITIONAL RECORDED OR UNRECORDED DEDICATIONS, RIGHTS - (OFFICE EASEMENTS, ETC. WAS EASY, BUT WERE NOT PROVIDED TO THE SURVEYOR.)

F.13. RIGHTS OF WAY FOR DRAINAGE TILES, DITCHES, FEEDERS AND LATERALS, IF ANY. (SURVEYOR'S NOTE: DRAINAGE TILES, DITCHES, FEEDERS AND LATERALS, IF ANY, WOULD NEED TO BE LOCATED BY OTHERS SPECIALIZING IN THIS FIELD. AT THAT TIME SURVEYOR COULD LOCATE AND ADD ON DRAWING FOR AN ADDITIONAL FEE)

F.14. RIGHTS OF THE PUBLIC AND THE ADJOINING OWNERS TO THE FREE AND UNOBSTRUCTED FLOW OF THE WATERS OF THE STREAM FLOWING THROUGH THE LAND HEREIN. (SURVEYORS NOTE: APPROXIMATE LIMITS OF CREEKS ARE SHOWN FOR GENERAL INFORMATION PURPOSES BASED ON PHOTOGRAPHIC INFORMATION WAS COLLECTED, PER CLIENT COMMENCE.)

G.15. RIGHTS OF THE PUBLIC, ADJOINING OWNERS AND THE STATE OF ILLINOIS IN AND TO THAT PART OF THE LAND HEREIN AS MAY BE CONTAINED IN THE WATERS OF CREEKS LAKE. (SURVEYORS NOTE: APPROXIMATE LIMITS OF CREEKS LAKE SHOWN FOR GENERAL INFORMATION PURPOSES BASED ON PHOTOGRAPHIC INFORMATION WAS COLLECTED, PER CLIENT COMMENCE.)

G.16. DECLARATION OF EASEMENTS, CONDITIONS, RESTRICTIONS, RESTRICTIVE COVENANTS AND RIGHTS FOR THE DEDICATED TOWN ESTATE SUBDIVISION, DATED SEPTEMBER 21, 1988 AND RECORDED SEPTEMBER 21, 1988 AS DOCUMENT 88459434 BY AMERICAN NATIONAL BANK AND TRUST COMPANY OF CHICAGO AS TRUSTEE UNDER TRUST AGREEMENT DATED OCTOBER 31, 1988 AND KNOWN AS TRUST NO. 109375-01 AND LANDEMARKET WEST LIMITED PARTNERSHIP, AND THE TERMS, PROVISIONS, COVENANTS, CONDITIONS AND RESTRICTIONS CONTAINED THEREIN. (SURVEYORS NOTE: RESERVED NATURAL AREAS SHOWN ON THE DRAWING. SEE DOCUMENT FOR CONDITIONS AND RESTRICTIONS.)

H.17. DECLARATION OF COVENANTS, CONDITIONS AND RESTRICTIONS RELATING TO THE RESERVED NATURAL AREAS APPURTENANT TO THE DEDICATED TOWN ESTATES SUBDIVISION, DATED OCTOBER 31, 1988 AND RECORDED SEPTEMBER 21, 1988 AS DOCUMENT 88459435 MADE BY AMERICAN NATIONAL BANK AND TRUST COMPANY OF CHICAGO AS TRUSTEE UNDER TRUST AGREEMENT DATED OCTOBER 31, 1988 AND KNOWN AS TRUST NUMBER 109375-01, AND LANDEMARKET WEST LIMITED PARTNERSHIP, AND THE TERMS, PROVISIONS, COVENANTS, CONDITIONS AND RESTRICTIONS CONTAINED THEREIN. FIRST SECTION AMENDMENT TO DECLARATION OF COVENANTS, CONDITIONS AND RESTRICTIONS RELATING TO THE RESERVED NATURAL AREAS APPURTENANT TO THE DEDICATED TOWN ESTATES NON-RESIDENTIAL AREAS RECORDED SEPTEMBER 21, 1988 AS DOCUMENT 88459436. (SURVEYORS NOTE: RESERVED NATURAL AREAS SHOWN ON THE DRAWING. SEE DOCUMENT FOR CONDITIONS AND RESTRICTIONS.)

H.18. RECORDED EXCLUSIVE STATUTORY EASEMENT DATED AUGUST 31, 1992 AND RECORDED SEPTEMBER 21, 1992 AS DOCUMENT 92459018 BY AMERICAN NATIONAL BANK AND TRUST COMPANY OF CHICAGO AS TRUSTEE UNDER TRUST AGREEMENT DATED OCTOBER 31, 1988 AND KNOWN AS TRUST NO. 109375-01, GRANTOR, TO THE VILLAGE OF LINCOLNSHIRE, GRANTEE, GRANTING EXCLUSIVE SEWER AND WATER MAIN EASEMENTS OVER PORTIONS OF THE NON-RESIDENTIAL PARCELS AS DESCRIBED PARCELS, AND THE TERMS, PROVISIONS AND CONDITIONS CONTAINED THEREIN. (SURVEYORS NOTE: WATER MAIN AND SANITARY SEWER EASEMENTS AFFECTING PARCEL 1; PLOTTED ON THE DRAWING.)

TFW SURVEYING & MAPPING

LAND SURVEYING · TOPOGRAPHIC MAPPING · CONSTRUCTION LAYOUT
847-548-6600 FAX 548-6699

PLAT OF SURVEY

OF

PARCEL 1: THAT PART OF SECTION 34, TOWNSHIP 46 NORTH, RANGE 10 EAST OF THE THIRD PRINCIPAL MERIDIAN, DESCRIBED AS FOLLOWS, COMMENCING AT A BRASS MARKER AT THE NORTHWEST CORNER OF THE EAST HALF OF THE SOUTHWEST QUARTER OF SECTION 34 AFORESAID; THENCE SOUTH 00 DEGREES 19 MINUTES 12 SECONDS EAST ALONG THE WEST LINE OF SAID EAST HALF OF THE SOUTHWEST QUARTER, 126.70 FEET TO A POINT OF TANGENCY WITH THE CENTER OF DEEP LAKE ROAD; THENCE CONTINUING SOUTH 00 DEGREES 19 MINUTES 12 SECONDS EAST, 2092.97 FEET ALONG SAID CENTER LINE, BEING ALSO THE WEST LINE OF THE EAST HALF OF THE SOUTHWEST WEST QUARTER OF SECTION 34 AFORESAID TO THE POINT OF BEGINNING; THENCE NORTH 89 DEGREES 40 MINUTES 48 SECONDS EAST, 822.38 FEET; THENCE NORTH 00 DEGREES 41 MINUTES 27 SECONDS EAST, 400.54 FEET; THENCE SOUTH 47 DEGREES 11 MINUTES 09 SECONDS EAST, 92.70 FEET; THENCE SOUTH 76 DEGREES 30 MINUTES 15 SECONDS EAST, 102.84 FEET; THENCE SOUTH 81 DEGREES 24 MINUTES 25 SECONDS EAST, 227.55 FEET; THENCE NORTH 87 DEGREES 10 MINUTES 22 SECONDS EAST, 161.20 FEET; THENCE NORTH 16 DEGREES 14 MINUTES 09 SECONDS EAST, 144.33 FEET; THENCE SOUTH 14 DEGREES 17 MINUTES 09 SECONDS EAST, 535.38 FEET; THENCE NORTH 89 DEGREES 58 MINUTES 30 SECONDS EAST, 330.00 FEET; THENCE SOUTH 28 DEGREES 47 MINUTES 45 SECONDS EAST, 23.00 FEET; THENCE SOUTH 32 DEGREES 41 MINUTES 18 SECONDS EAST, 51.98 FEET; THENCE SOUTH 89 DEGREES 32 MINUTES 41 SECONDS EAST, SOUTH 84 DEGREES 42 MINUTES 03 SECONDS EAST, 20.05 FEET; THENCE NORTH 73 DEGREES 59 MINUTES 57 SECONDS EAST, 19.74 FEET; THENCE NORTH 54 DEGREES 20 MINUTES 00 SECONDS EAST, 43.77 FEET; THENCE NORTH 48 DEGREES 51 MINUTES 13 SECONDS EAST, 38.57 FEET; THENCE NORTH 60 DEGREES 07 MINUTES 48 SECONDS EAST, 23.10 FEET; THENCE SOUTH 84 DEGREES 02 MINUTES 42 SECONDS EAST, 60.67 FEET; THENCE SOUTH 86 DEGREES 10 MINUTES 34 SECONDS EAST, 22.73 FEET; THENCE NORTH 69 DEGREES 39 MINUTES 50 SECONDS EAST, 310.85 FEET TO A POINT ON THE EAST LINE OF THE SOUTHWEST QUARTER OF THE SOUTHWEST QUARTER OF SAID SECTION 34 WHICH POINT IS 422.48 FEET NORTH OF THE SOUTH LINE THEREOF; THENCE NORTH 00 DEGREES 09 MINUTES 10 SECONDS EAST ALONG THE EAST LINE, 1322.48 FEET TO THE SOUTHEAST CORNER OF THE SOUTHWEST QUARTER OF THE SOUTHEAST QUARTER OF SAID SECTION 34; THENCE NORTH 89 DEGREES 55 MINUTES 31 SECONDS WEST 1323.61 FEET TO THE SOUTHWEST CORNER THEREOF; THENCE SOUTH 89 DEGREES 55 MINUTES 23 SECONDS WEST 1315.24 FEET ALONG THE SOUTH LINE OF THE EAST HALF OF THE SOUTHWEST QUARTER OF SAID SECTION 34 TO THE SOUTHWEST CORNER THEREOF; THENCE NORTH 00 DEGREES 19 MINUTES 12 SECONDS WEST 3110.55 FEET ALONG THE WEST LINE OF THE EAST HALF OF THE SOUTHWEST QUARTER OF SAID SECTION 34 TO THE POINT OF BEGINNING (EXCEPTING THEREFROM THAT PART DEDICATED TO THE VILLAGE OF LINCOLNSHIRE DESCRIBED AS FOLLOWS, THAT PART OF THE SOUTHWEST QUARTER OF THE SOUTHWEST QUARTER OF SECTION 34, TOWNSHIP 46 NORTH, RANGE 10 EAST OF THE THIRD PRINCIPAL MERIDIAN, DESCRIBED AS FOLLOWS: COMMENCING AT A POINT 40.00 FEET NORTH OF THE SOUTHWEST CORNER OF THE SOUTHWEST QUARTER OF THE SOUTHWEST QUARTER OF SAID SECTION 34; THENCE NORTH 89 DEGREES 55 MINUTES 31 SECONDS WEST, PARALLEL WITH THE SOUTH LINE OF THE SOUTHWEST QUARTER OF THE SOUTHWEST QUARTER OF SAID SECTION 34, A DISTANCE OF 15.00 FEET; THENCE NORTH 45 DEGREES 02 MINUTES 00 SECONDS EAST, A DISTANCE OF 31.20 FEET TO A POINT ON THE EAST LINE OF THE SOUTHWEST QUARTER OF THE SOUTHWEST QUARTER OF SAID SECTION 34; THENCE SOUTH 00 DEGREES 00 MINUTES 10 SECONDS EAST, ALONG THE EAST LINE OF THE SOUTHWEST QUARTER OF THE SOUTHWEST QUARTER OF SAID SECTION 34, A DISTANCE OF 15.00 FEET TO THE POINT OF BEGINNING), ALL IN LAKE COUNTY, ILLINOIS.

PARCEL 2: THAT PART OF SECTION 34, TOWNSHIP 45 NORTH, RANGE 10 EAST OF THE THIRD PRINCIPAL MERIDIAN, DESCRIBED AS FOLLOWS, COMMENCING AT A BRASS MARKER, AT THE NORTHWEST CORNER OF THE EAST HALF OF THE SOUTHWEST QUARTER OF SECTION 34 AFORESAID; THENCE SOUTH 00 DEGREES 19 MINUTES 12 SECONDS EAST ALONG THE WEST LINE OF SAID EAST HALF OF THE SOUTHWEST QUARTER, 126.70 FEET TO A POINT OF TANGENCY WITH THE CENTER OF DEEP LAKE ROAD; THENCE CONTINUING SOUTH 00 DEGREES 19 MINUTES 12 SECONDS EAST, 2092.97 FEET ALONG SAID CENTER LINE, BEING ALSO THE WEST LINE OF THE EAST HALF OF THE SOUTHWEST QUARTER OF SECTION 34 AFORESAID; THENCE NORTH 89 DEGREES 40 MINUTES 48 SECONDS EAST, 822.38 FEET; THENCE NORTH 00 DEGREES 41 MINUTES 27 SECONDS EAST, 400.54 FEET TO THE POINT OF BEGINNING; THENCE SOUTH 47 DEGREES 11 MINUTES 09 SECONDS EAST, 92.70 FEET; THENCE SOUTH 76 DEGREES 30 MINUTES 15 SECONDS EAST, 102.84 FEET; THENCE SOUTH 81 DEGREES 24 MINUTES 25 SECONDS EAST, 227.55 FEET; THENCE NORTH 87 DEGREES 10 MINUTES 22 SECONDS EAST, 161.20 FEET; THENCE NORTH 16 DEGREES 14 MINUTES 09 SECONDS EAST, 144.33 FEET; THENCE SOUTH 14 DEGREES 17 MINUTES 09 SECONDS EAST, 535.38 FEET; THENCE NORTH 89 DEGREES 58 MINUTES 30 SECONDS EAST, 330.00 FEET; THENCE SOUTH 28 DEGREES 47 MINUTES 45 SECONDS EAST, 23.00 FEET; THENCE SOUTH 32 DEGREES 41 MINUTES 18 SECONDS EAST, 51.98 FEET; THENCE SOUTH 89 DEGREES 32 MINUTES 41 SECONDS EAST, SOUTH 84 DEGREES 42 MINUTES 03 SECONDS EAST, 20.05 FEET; THENCE NORTH 73 DEGREES 59 MINUTES 57 SECONDS EAST, 19.74 FEET; THENCE NORTH 54 DEGREES 20 MINUTES 00 SECONDS EAST, 43.77 FEET; THENCE NORTH 48 DEGREES 51 MINUTES 13 SECONDS EAST, 38.57 FEET; THENCE NORTH 60 DEGREES 07 MINUTES 48 SECONDS EAST, 23.10 FEET; THENCE SOUTH 84 DEGREES 02 MINUTES 42 SECONDS EAST, 60.67 FEET; THENCE SOUTH 86 DEGREES 10 MINUTES 34 SECONDS EAST, 22.73 FEET; THENCE NORTH 69 DEGREES 39 MINUTES 50 SECONDS EAST, 310.85 FEET TO A POINT ON THE EAST LINE OF THE SOUTHWEST QUARTER OF THE SOUTHWEST QUARTER OF SAID SECTION 34 WHICH POINT IS 422.8 FEET NORTH OF THE SOUTH LINE THEREOF; THENCE NORTH 00 DEGREES 09 MINUTES 10 SECONDS EAST ALONG THE EAST LINE, 1322.48 FEET TO THE NORTHEAST CORNER OF THE SOUTHWEST QUARTER OF THE SOUTHEAST QUARTER OF SAID SECTION 34; THENCE NORTH 89 DEGREES 45 MINUTES 23 SECONDS WEST, 1323.24 FEET ALONG THE NORTH SECONDS WEST, 2652.49 FEET ALONG SAID NORTH AND SOUTH CENTER LINE OF SAID SECTION 34 TO A POINT WHICH IS 121.33 FEET SOUTH OF THE NORTH LINE OF THE SOUTH 851.50 FEET OF THE SOUTH HALF OF THE NORTHWEST QUARTER OF SAID SECTION 34; THENCE SOUTH 89 DEGREES 50 MINUTES 06 SECONDS WEST, 26.78 FEET; THENCE SOUTH 08 DEGREES 53 MINUTES 09 SECONDS WEST, 2492.18 FEET TO THE POINT OF BEGINNING, IN LAKE COUNTY, ILLINOIS.

FLOOD DETAIL

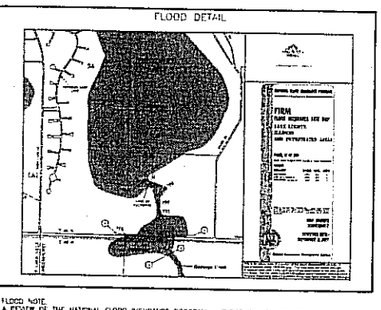

FLOOD NOTE
A REVISION OF THE NATIONAL FLOOD INSURANCE PROGRAM - FLOOD INSURANCE RATE MAP: MAP NUMBER 17097C0041 F EFFECTIVE DATE: SEPTEMBER 3, 1997 INDICATES THAT PART OF THE TRACT SURVEYED FALLS WITHIN ZONE "AE" (SPECIAL FLOOD HAZARD AREAS INDICATED BY 100-YEAR FLOOD; BASE FLOOD ELEVATIONS DETERMINED/REVISED FLOOD DETAIL) WITH THE REMAINDER OF THE TRACT FALLING WITHIN ZONE "X" (AREAS DETERMINED TO BE OUTSIDE 500-YEAR FLOODPLAIN). NATIONAL FLOOD INSURANCE PROGRAM - FLOOD INSURANCE RATE MAPS DO NOT NECESSARILY SHOW ALL AREAS SUBJECT TO FLOODING. CLASSIFICATION IN ZONE "X" DOES NOT GUARANTEE THAT THE SURVEYED PROPERTY WILL OR WILL NOT FLOOD.

REVISED AUGUST 29, 2008 (TITLE REVIEW)
DATE: JUNE 20, 2008
ORDER NO: 104127
PREP. NO: 104127
FIELD MK PAGE: COTHARTT
FIELD NAME: COLTMAN - LINDENHURST
Copyright © TFW Surveying & Mapping, Inc. 2008. All rights reserved
Copyright Notice was added on 2/13/2009

SHEET 1 OF 2

LEGEND
BL = BUILDING LINE
(D) = DEED
SI = IRON PIPE
IR = IRON ROD
(M) = MEASURED
PK = PK NAIL

NOTE
TFW SURVEYING & MAPPING, INC. HAS BEEN CONVENIENCED TO PERFORM A BOUNDARY SURVEY ONLY THAT REAL ESTATE AS LEGALLY DESCRIBED ABOVE. ALL DATA AS SHOWN HEREON, (IF) LAND BEYOND THE BOUNDARY LIMITS AS LEGALLY DESCRIBED IS (PARTIAL) AND INCIDENTALLY ALSO IS SHOWN FOR INFORMATIONAL PURPOSES ONLY. THIS SURVEY DOES NOT INTEND TO VERIFY OR SUBSTANTIATE EASEMENTS OR BUILDING LINES (FOR THE VACATION OF SAME) ON ADJOINING PROPERTIES (UNLESS OTHERWISE SPECIFICALLY REFERENCED IN A TITLE COMMITMENT AS BEING BENEFICIAL TO OR AN ENCUMBRANCE ON THE PROPERTY AS LEGALLY DESCRIBED ABOVE). REFER TO A PLAT OF SURVEY ON OTHERS AND / OR SEE PUBLIC RECORD DOCUMENTS FOR COMPLETE DETAILS PERTINENT TO ALL ADJOINING PROPERTIES.

NOTE
BASIS OF BEARINGS IS THE EAST LINE OF DEEP LAKE ROAD N00°19'12"W.

VICINITY MAP
NOT TO SCALE

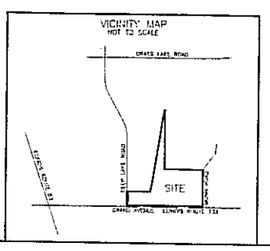

LINE	BEARING	DIST
L1	N89°55'31"W	14.91'
L2	N89°55'31"W	14.91'
L243	N89